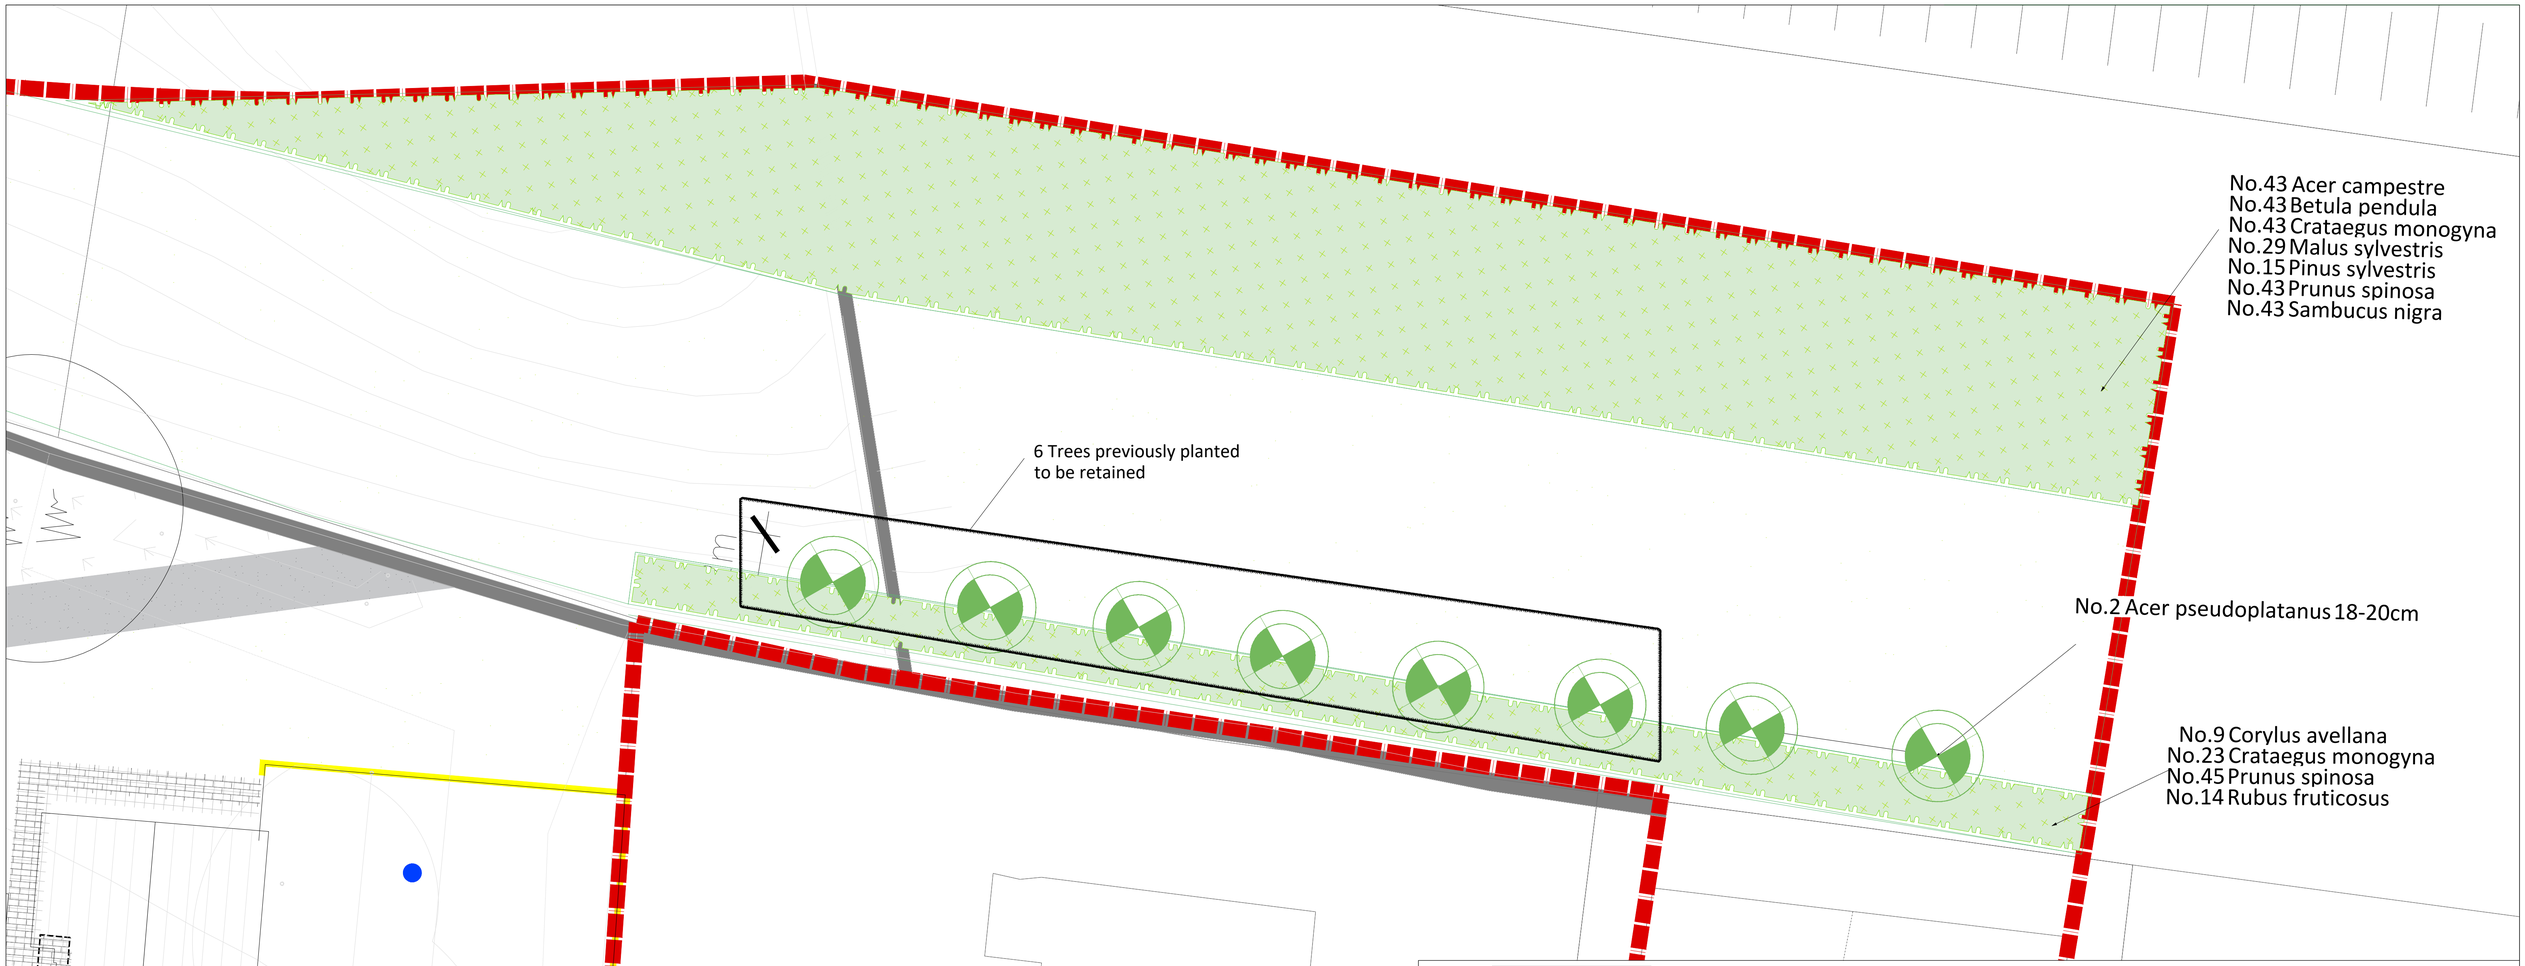

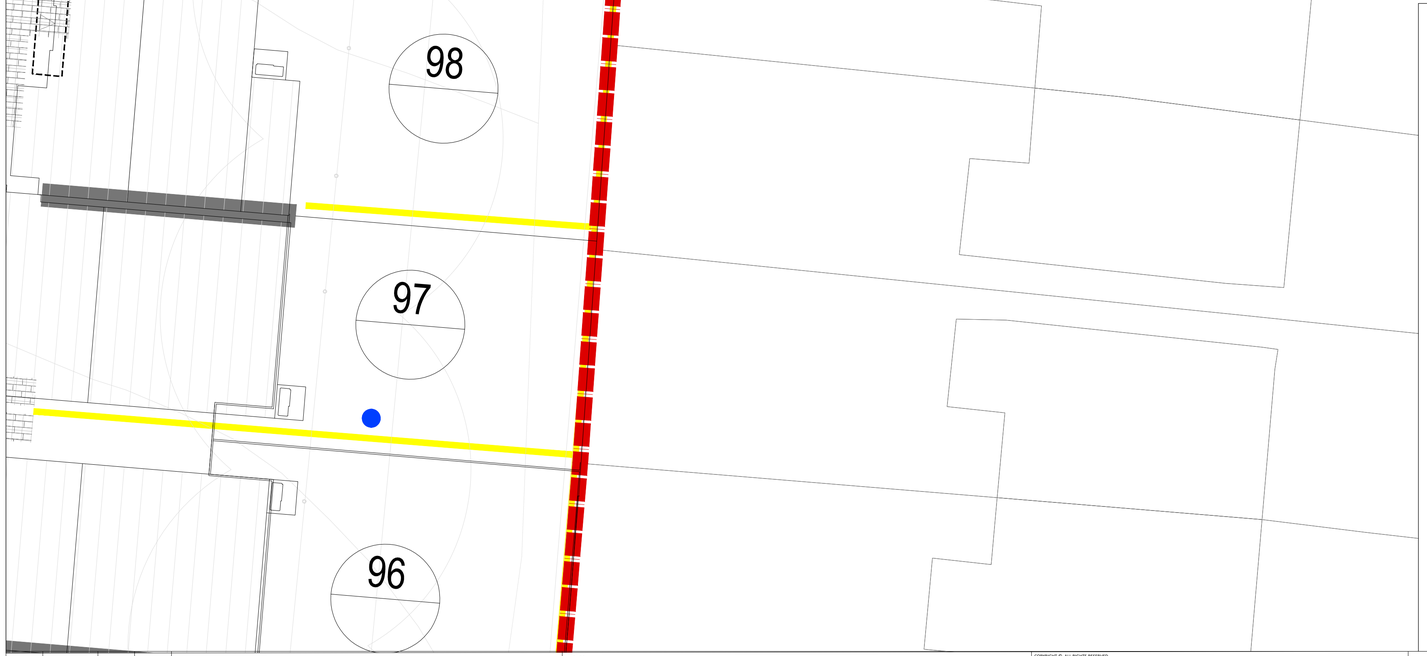

Orby / M50 Planting

Trees

Number	Species	Height	Girth	Specification	Density
2	Acer pseudoplatanus	3.5-4.0m	18-20cm	Extra Heavy Standard :Clear Stem 175-200 :3x :RB	Counted

Blackthorn Scrub

Number	Abbreviation	Species	Specification	Density	Weight	Percentage Contribution
9	CORAV	Corylus avellana	1+1 :Leader With Laterals :BR	1/m²		10%
23	C mon	Crataegus monogyna	1+2 :Whip :BR	1/m²		25%
45	PRUSP	Prunus spinosa	tpt :1+1 :Leader With Laterals :BR	1/m²		50%
14	RUBFR	Rubus fruticosus	Branched :Several shoots :3/4 brks :C	1/m²		15%
Total :91						

Native Woodland Mix

Number	Abbreviation	Species	Specification	Density	Weight	Percentage Contribution
43	Ac	Acer campestre	1+2 :Transplant :BR	0.75/m²		15%
43	BET PEN	Betula pendula	1+2 :Transplant :BR	0.75/m²		15%
43	C mon	Crataegus monogyna	1+2 :Transplant :BR	0.75/m²		15%
29	MALSY	Malus sylvestris	1+2 :Transplant :BR	0.75/m²		10%
15	P sy	Pinus sylvestris	Leader & laterals :Branched:RB	0.25/m²		15%
43	PRUSP	Prunus spinosa	1+2 :Transplant :BR	0.75/m²		15%
43	SAMNI	Sambucus nigra	Several shoots :Branched :3/5 brks :BR	0.75/m²		15%
Total :259						

Rev	Date	Drawn	Checked	Description	Notes

COPYRIGHT © ALL RIGHTS RESERVED.

THIS WORK IS COPYRIGHT AND CANNOT BE REPRODUCED OR COPIED IN ANY FORM WITHOUT THE WRITTEN PERMISSION OF THE ORIGINATOR.
DO NOT SCALE FROM THIS DRAWING. WORK ONLY FROM FIGURED DIMENSIONS.

THIS DRAWING TO BE READ IN CONJUNCTION WITH RELEVANT CONSULTANT'S DRAWINGS.

Ordnance Survey Ireland Licence No AR 0001318
© Ordnance Survey Ireland/Government of Ireland

Project: GLENCAIRN HOUSE RESIDENTIAL DEVELOPMENT
Project No. 6290
Drg. Planting Plan - M50 Boundary
Drawing No. 512
Rev. 00
Scales 1:200
Status For Information
Date June 2021

Canal House, Canal Road, Dublin 6
Tel: +353(0)1 2051900
mail@bradyshipmanmartin.com
www.bradyshipmanmartin.com

Drn. CB
Chd. TB
Passed

BSM
Est. 1968